Susan Philipsz,
The Fall,
Eight channel sound installation.
Oude Kerk, Amsterdam

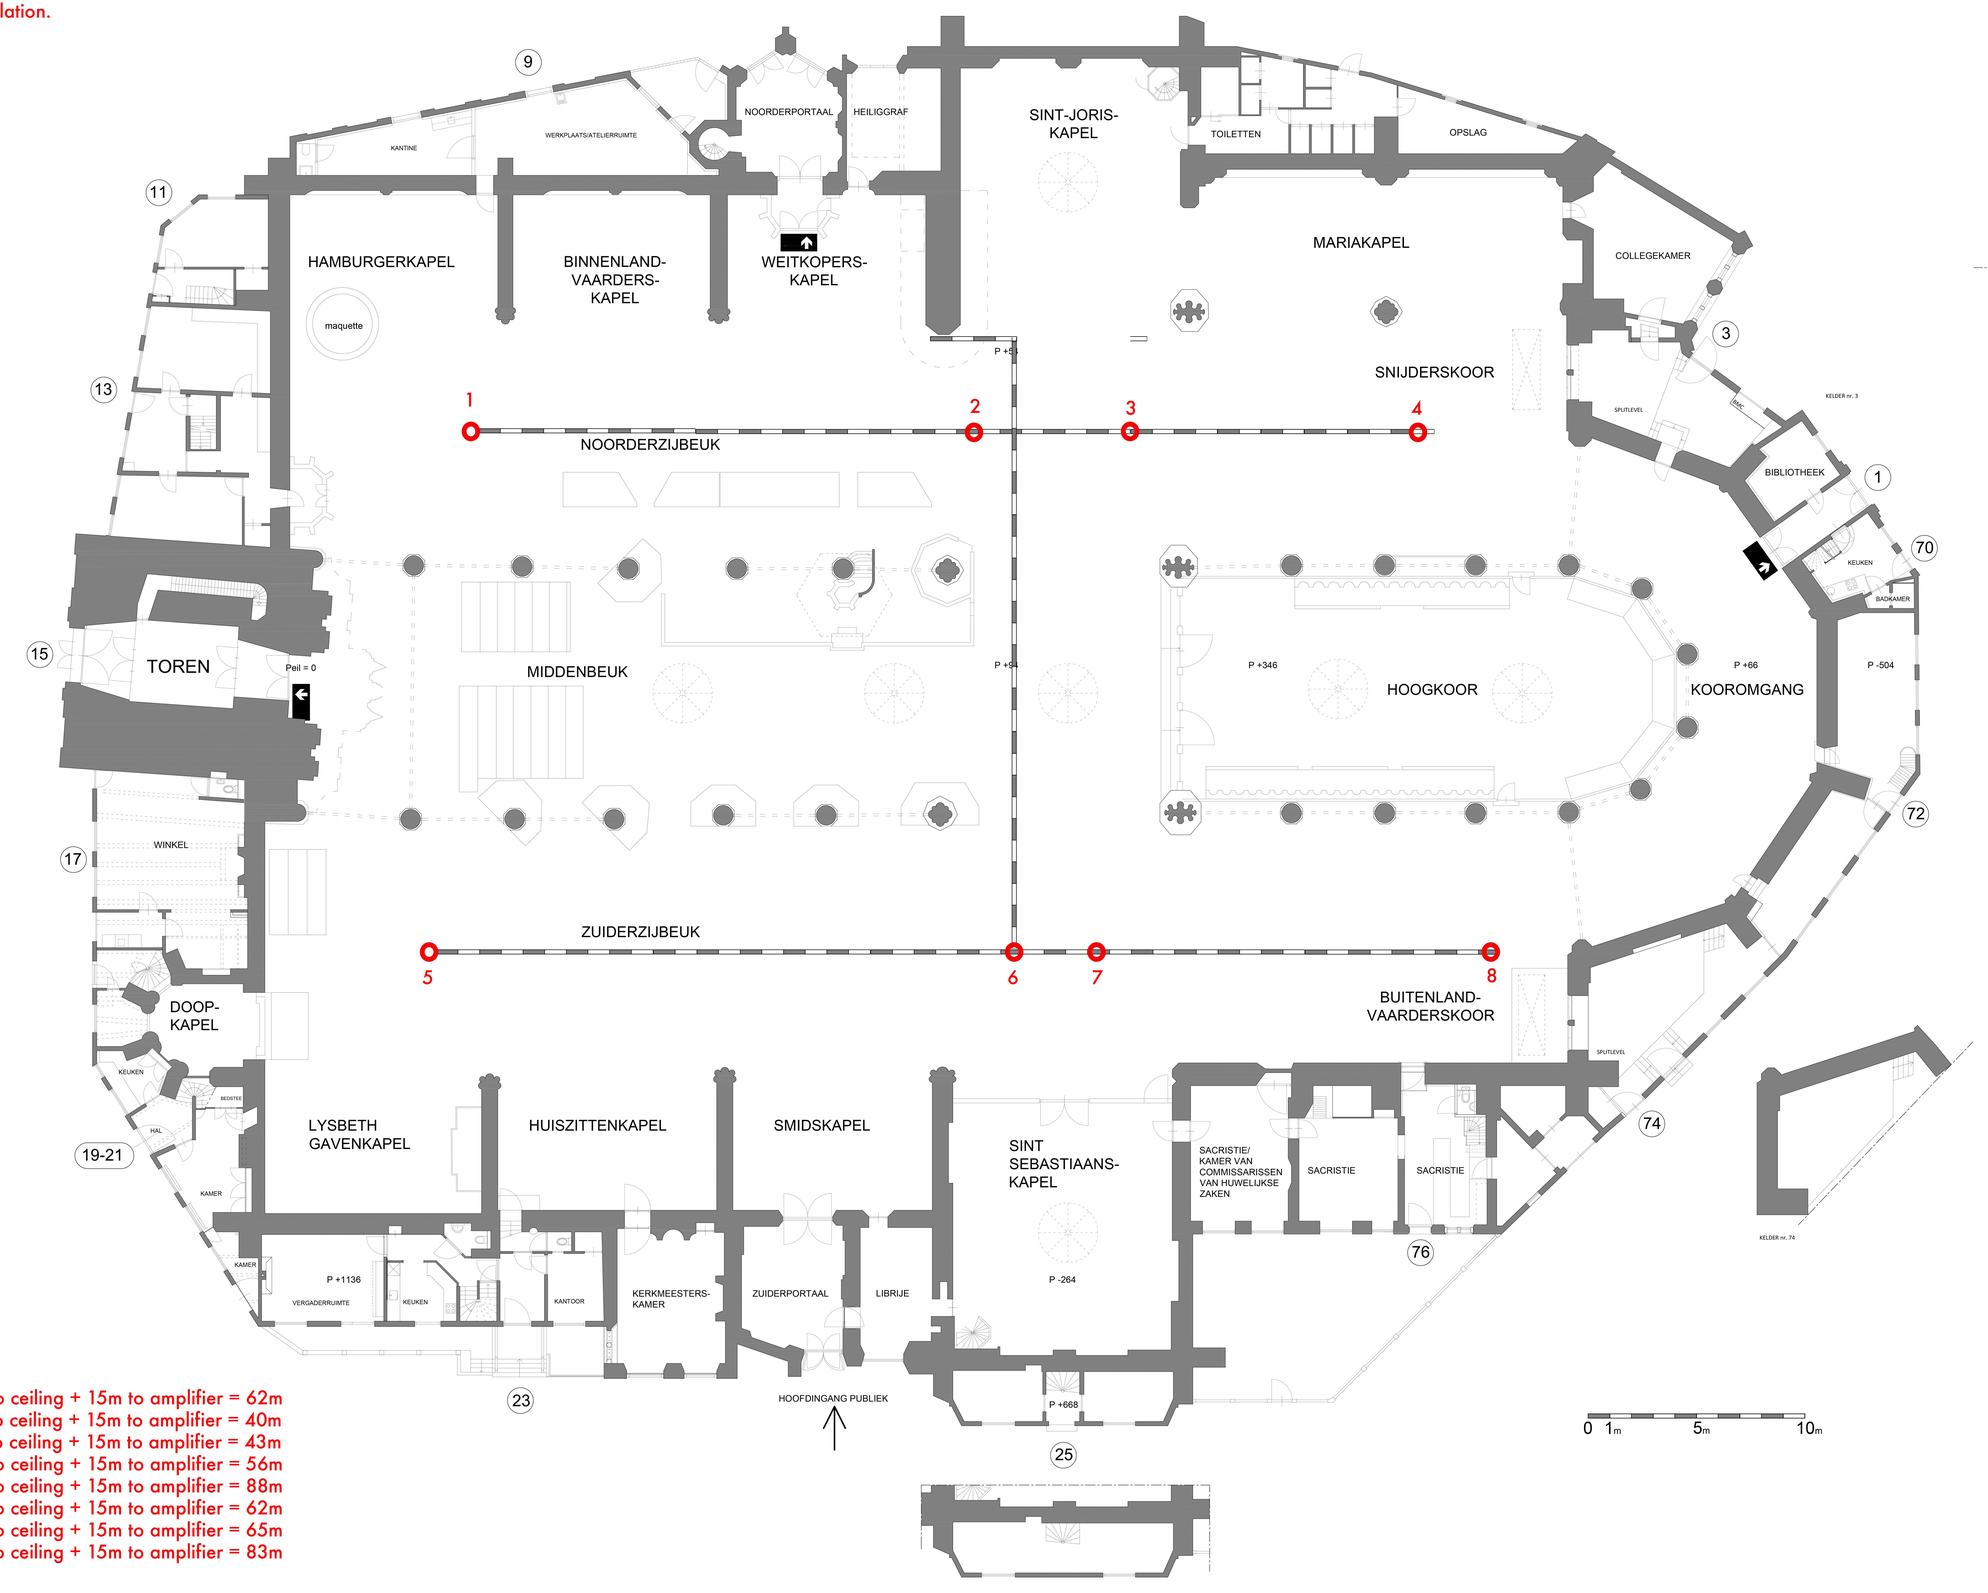

SPEAKER CABLE RUN

Speaker 1 – 32m +15m to ceiling + 15m to amplifier = 62m
Speaker 2 – 10m +15m to ceiling + 15m to amplifier = 40m
Speaker 3 – 13m +15m to ceiling + 15m to amplifier = 43m
Speaker 4 – 26m +15m to ceiling + 15m to amplifier = 56m
Speaker 5 – 58m +15m to ceiling + 15m to amplifier = 88m
Speaker 6 – 32m +15m to ceiling + 15m to amplifier = 62m
Speaker 7 – 35m +15m to ceiling + 15m to amplifier = 65m
Speaker 8 – 53m +15m to ceiling + 15m to amplifier = 83m

Total 619m

bouwkundige adviezen
rekenstaten adviezen
bouwkundige ondersteuning projecten
haalbaarheidsonderzoeken
onderhoudsplannen
bouwmanagement
directievoering
toezicht

BBM
restauratiearchitectuur

restauratiearchitectuur BBM Elftweg 2, 4941 VP Raamsdonksveer
T. 0162-512666 F. 0162-519810 E. info@bbm.nl

Opdrachtgever:	Stichting Oude Kerk Oudekerksplein 23, 1012 GX Amsterdam
Project:	Oude Kerk Oudekerksplein 14, 1012 GX Amsterdam
Omschrijving:	Bestaande toestand tekeningen
Fase:	Bestaande toestand
Onderdeel:	Begane grond plattegrond
Projectnr.:	045-14-33
Tekeningnr.:	BT-01

datum:	19-02-2015	ref.	gewijzigd	getek.	ref. gewijzigd getek.
schaal:	1:100	A	19-11-18	EM	E
getekend:	KK	B			F
formaat:	A0	C			G
		D			H

Alle rechten voorbehouden ©